



HISTORIC WPA TENNIS/BATH-HOUSE
RESTORATION

City Park - Pueblo, Colorado

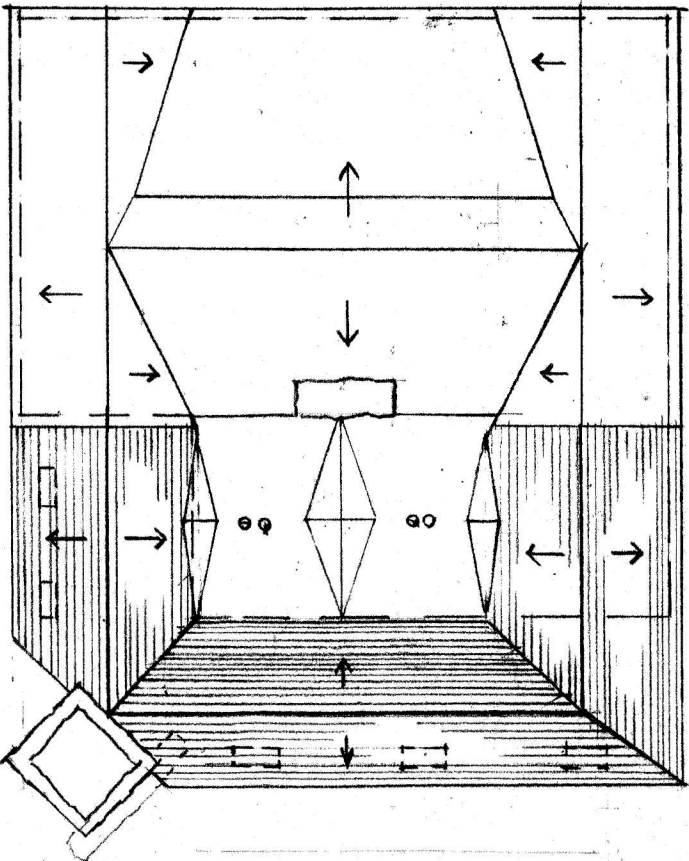

ROOF PLAN

1/16" = 1'- 0"

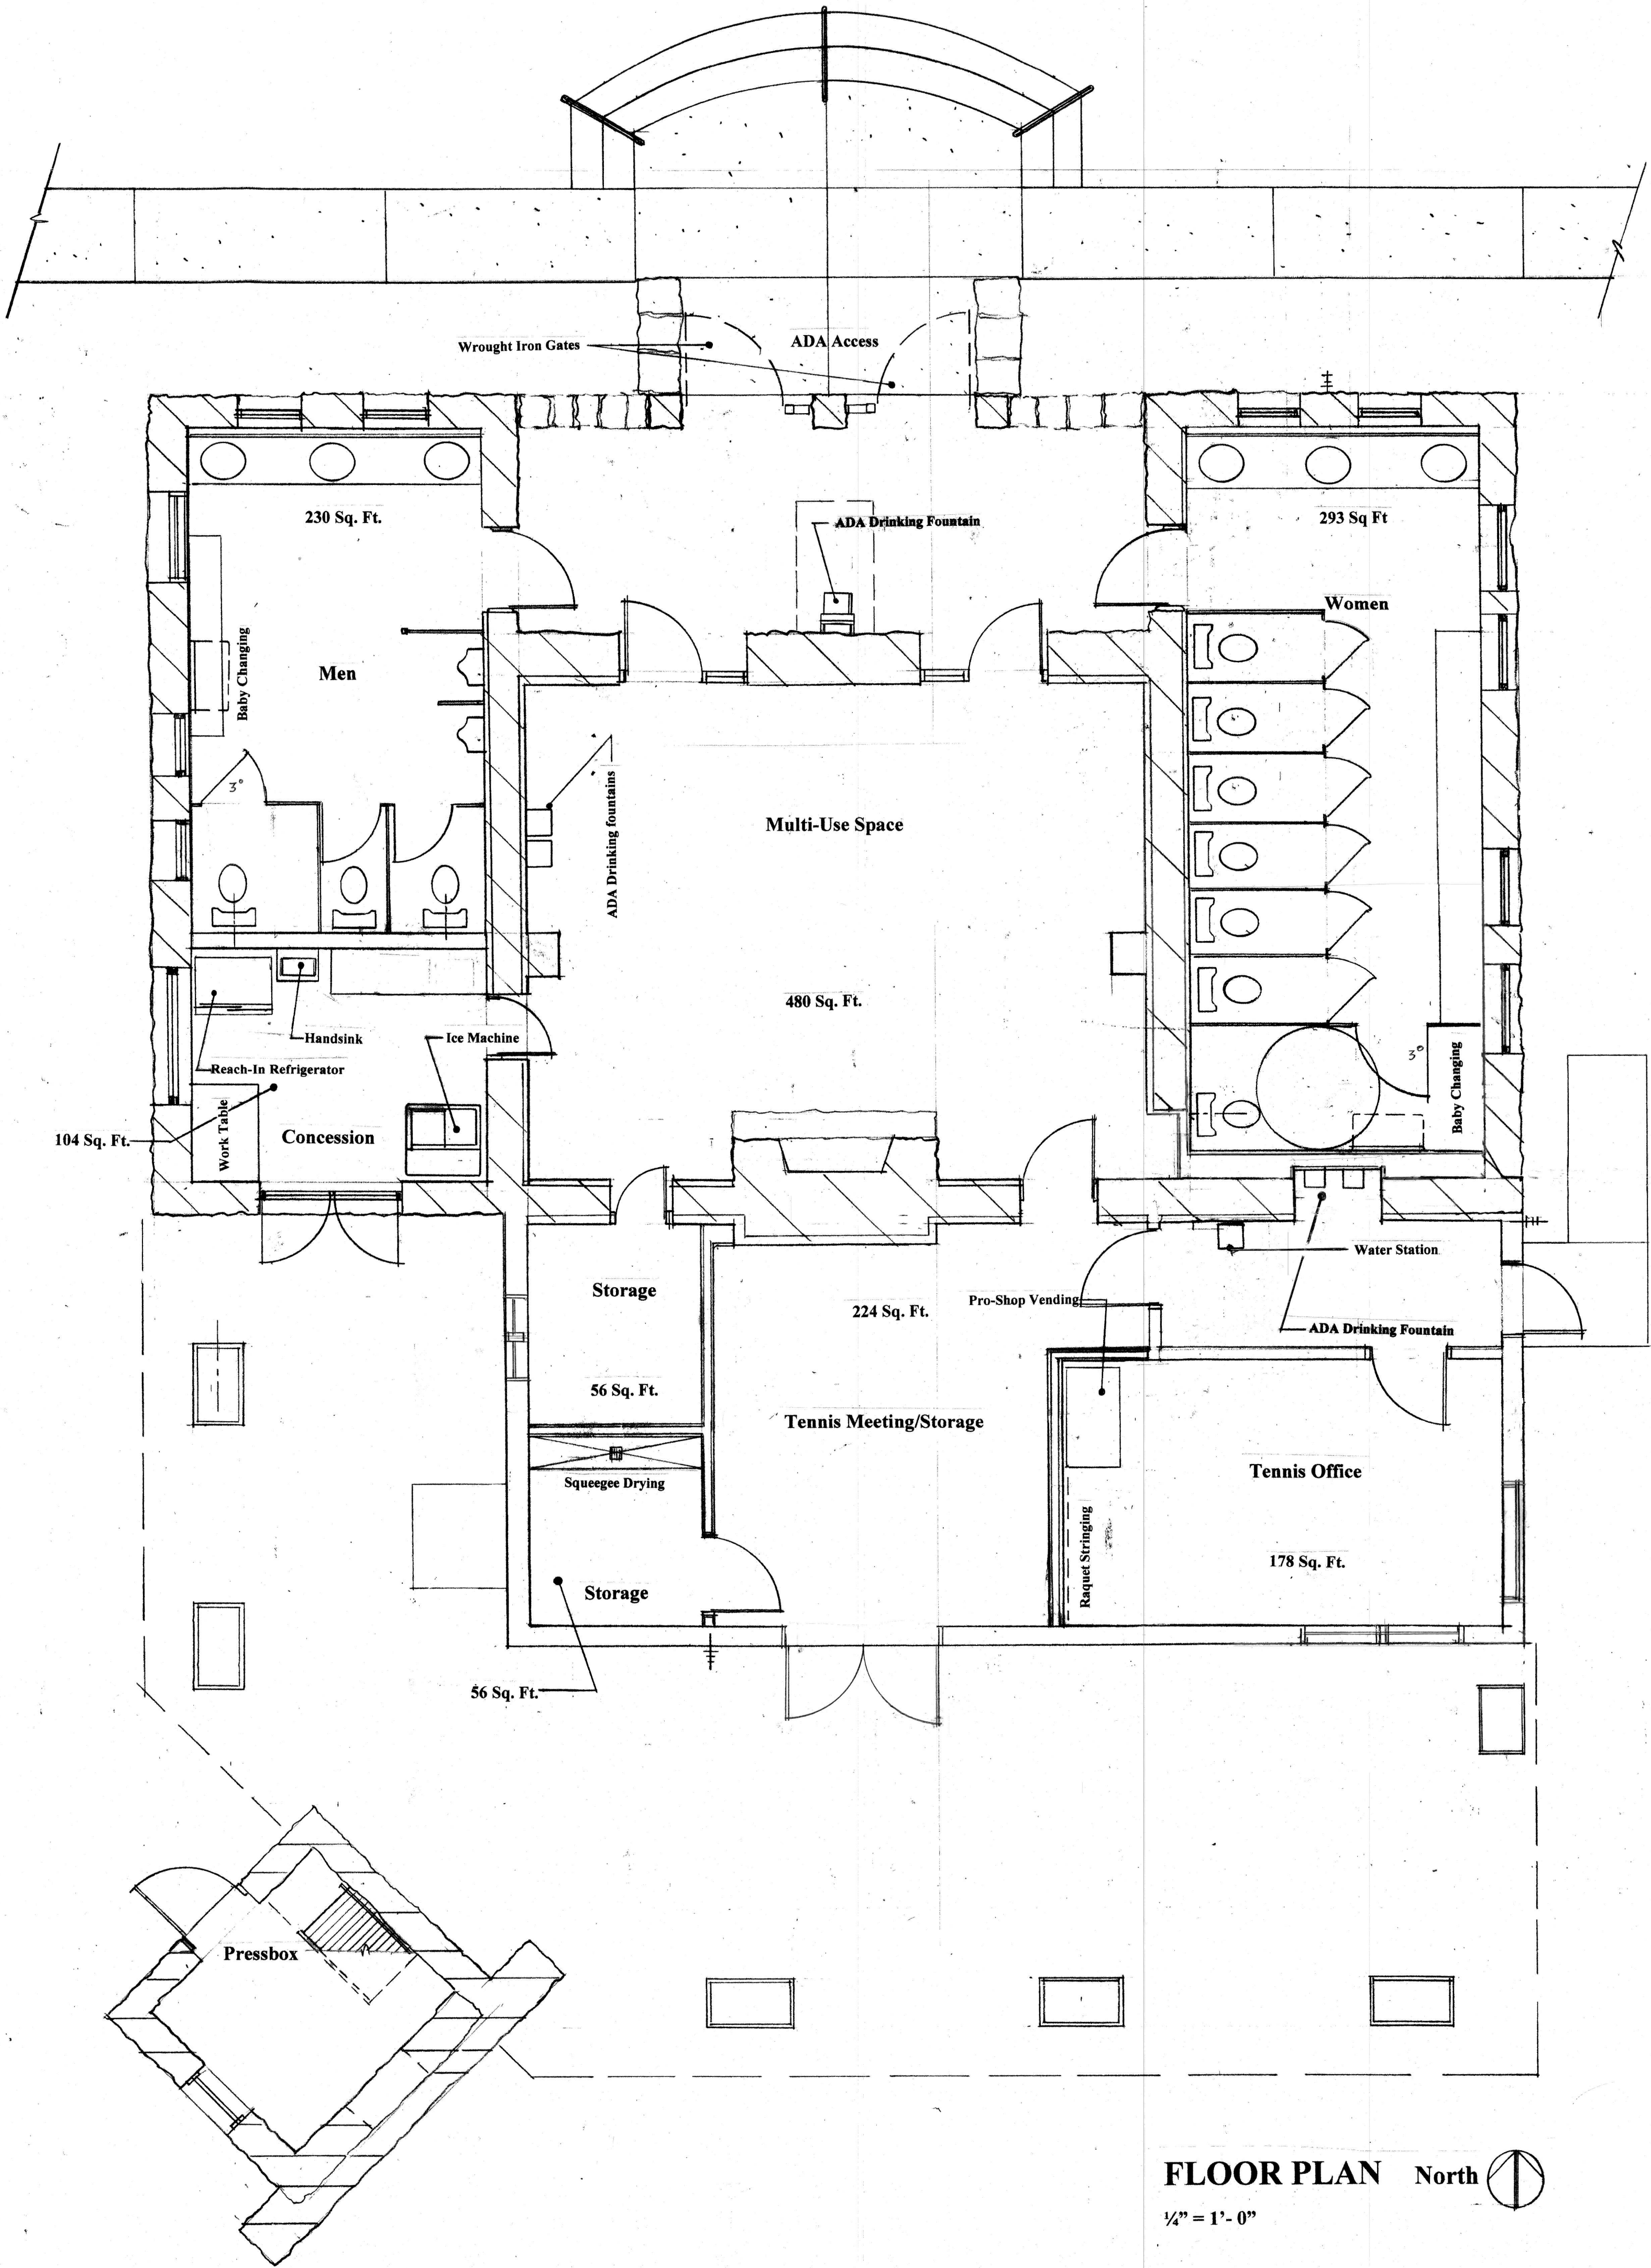

FLOOR PLAN North

1/4" = 1'- 0"

Anzuini Development

9 Dittmer Circle
Pueblo, Colorado 81005
719 251 687

ganzuini@comcast.net